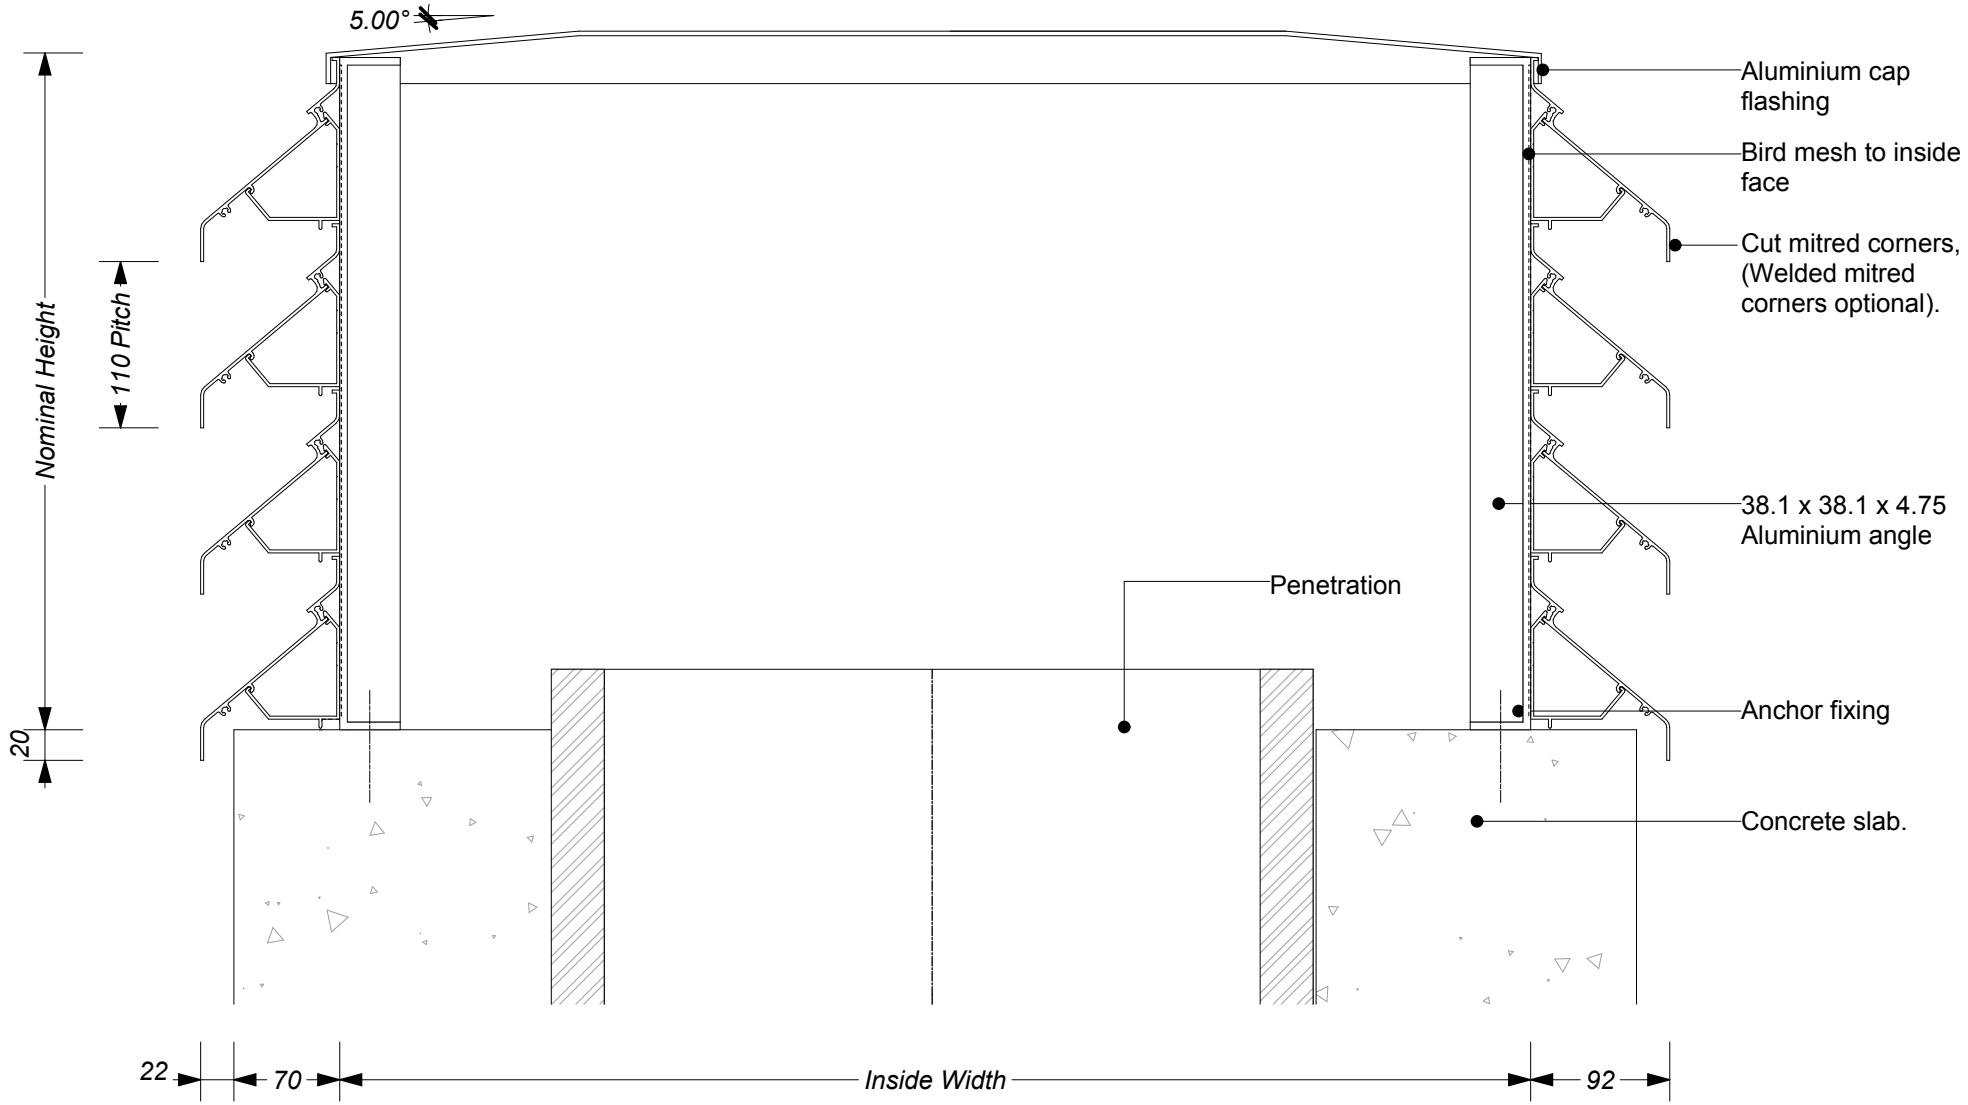

osbournes
diffusers grilles and louvres

Traditional Penthouse Louvre Option A - Section

Drawing: Traditional Penthouse Louvre Option A - Section	Sheet: H026
Scale: 1:5 ON A3 PAPER	Issue Date:
Drawn: R.K	Plot Date:
Issue: DRAFT	